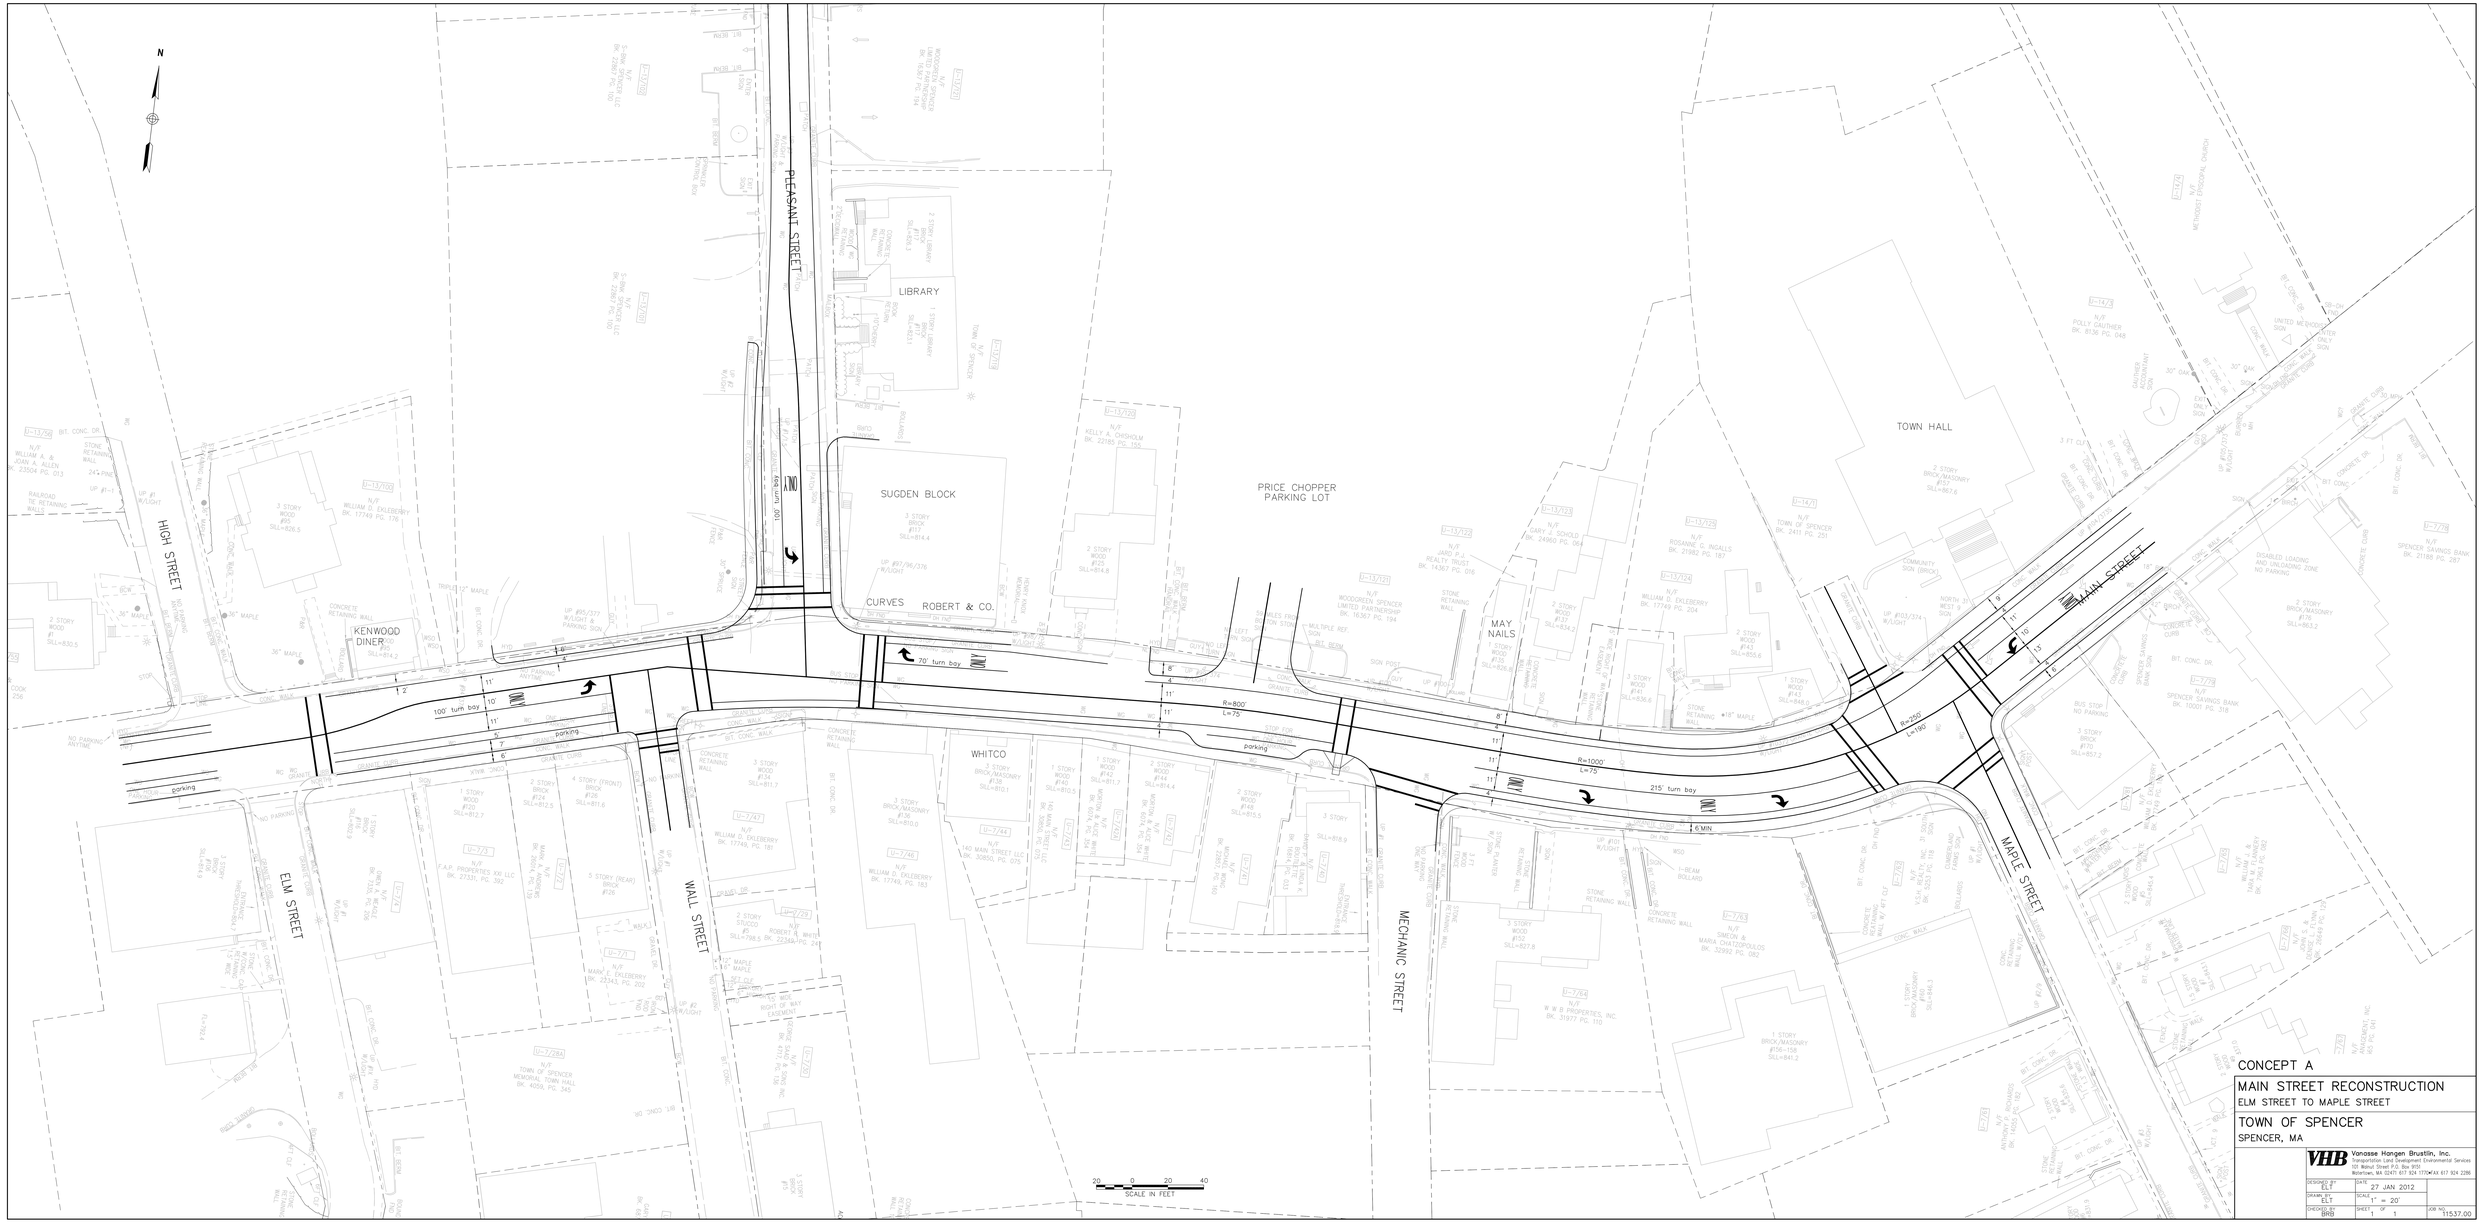

CONCEPT A

MAIN STREET RECONSTRUCTION

ELM STREET TO MAPLE STREET

TOWN OF SPENCER

SPENCER, MA

VHB Vanasse Hangen Brustlin, Inc.
Transportation Land Development Environmental Services
101 Walnut Street P.O. Box 9151
Watertown, MA 02471 617 924 1770 FAX 617 924 2286

DESIGNED BY ELT	DATE 27 JAN 2012	
DRAWN BY ELT	SCALE 1" = 20'	
CHECKED BY BKG	SHEET 1 OF 1	JOB NO. 11537.00

\\Mawork\projects\11537.00\cad\ia\planset\Concepts\11537-Signalized.dwg

N

PLEASANT STREET

LIBRARY

SUGDEN BLOCK

PRICE CHOPPER PARKING LOT

CURVES ROBERT & CO.

WHITCO

MAY NAILS

KENWOOD DINER

HIGH STREET

ELM STREET

WALL STREET

MECHANIC STREET

50' turn bay

100' turn bay

215' turn bay

R=650'
L=140'

R=800'
L=75'

R=1000'
L=75'

parking

SCALE IN FEET
20 0 20 40

CONCEPT B – SHIFTED PLEASANT

MAIN STREET RECONSTRUCTION
ELM STREET TO MAPLE STREET

TOWN OF SPENCER
SPENCER, MA

VHB Vanasse Hangen Brustlin, Inc.
Transportation Land Development Environmental Services
101 Walnut Street P.O. Box 9151
Watertown, MA 02471 617 924 1770 FAX 617 924 2286

DESIGNED BY ELT	DATE 27 JAN 2012		
DRAWN BY ELT	SCALE 1" = 20'		
CHECKED BY BRB	SHEET 1 OF 1	JOB NO. 11537.00	

\\Maworc\projects\11537.00\cad\te\planset\Concepts\11537-Signalized_ShiftPleasant.dwg

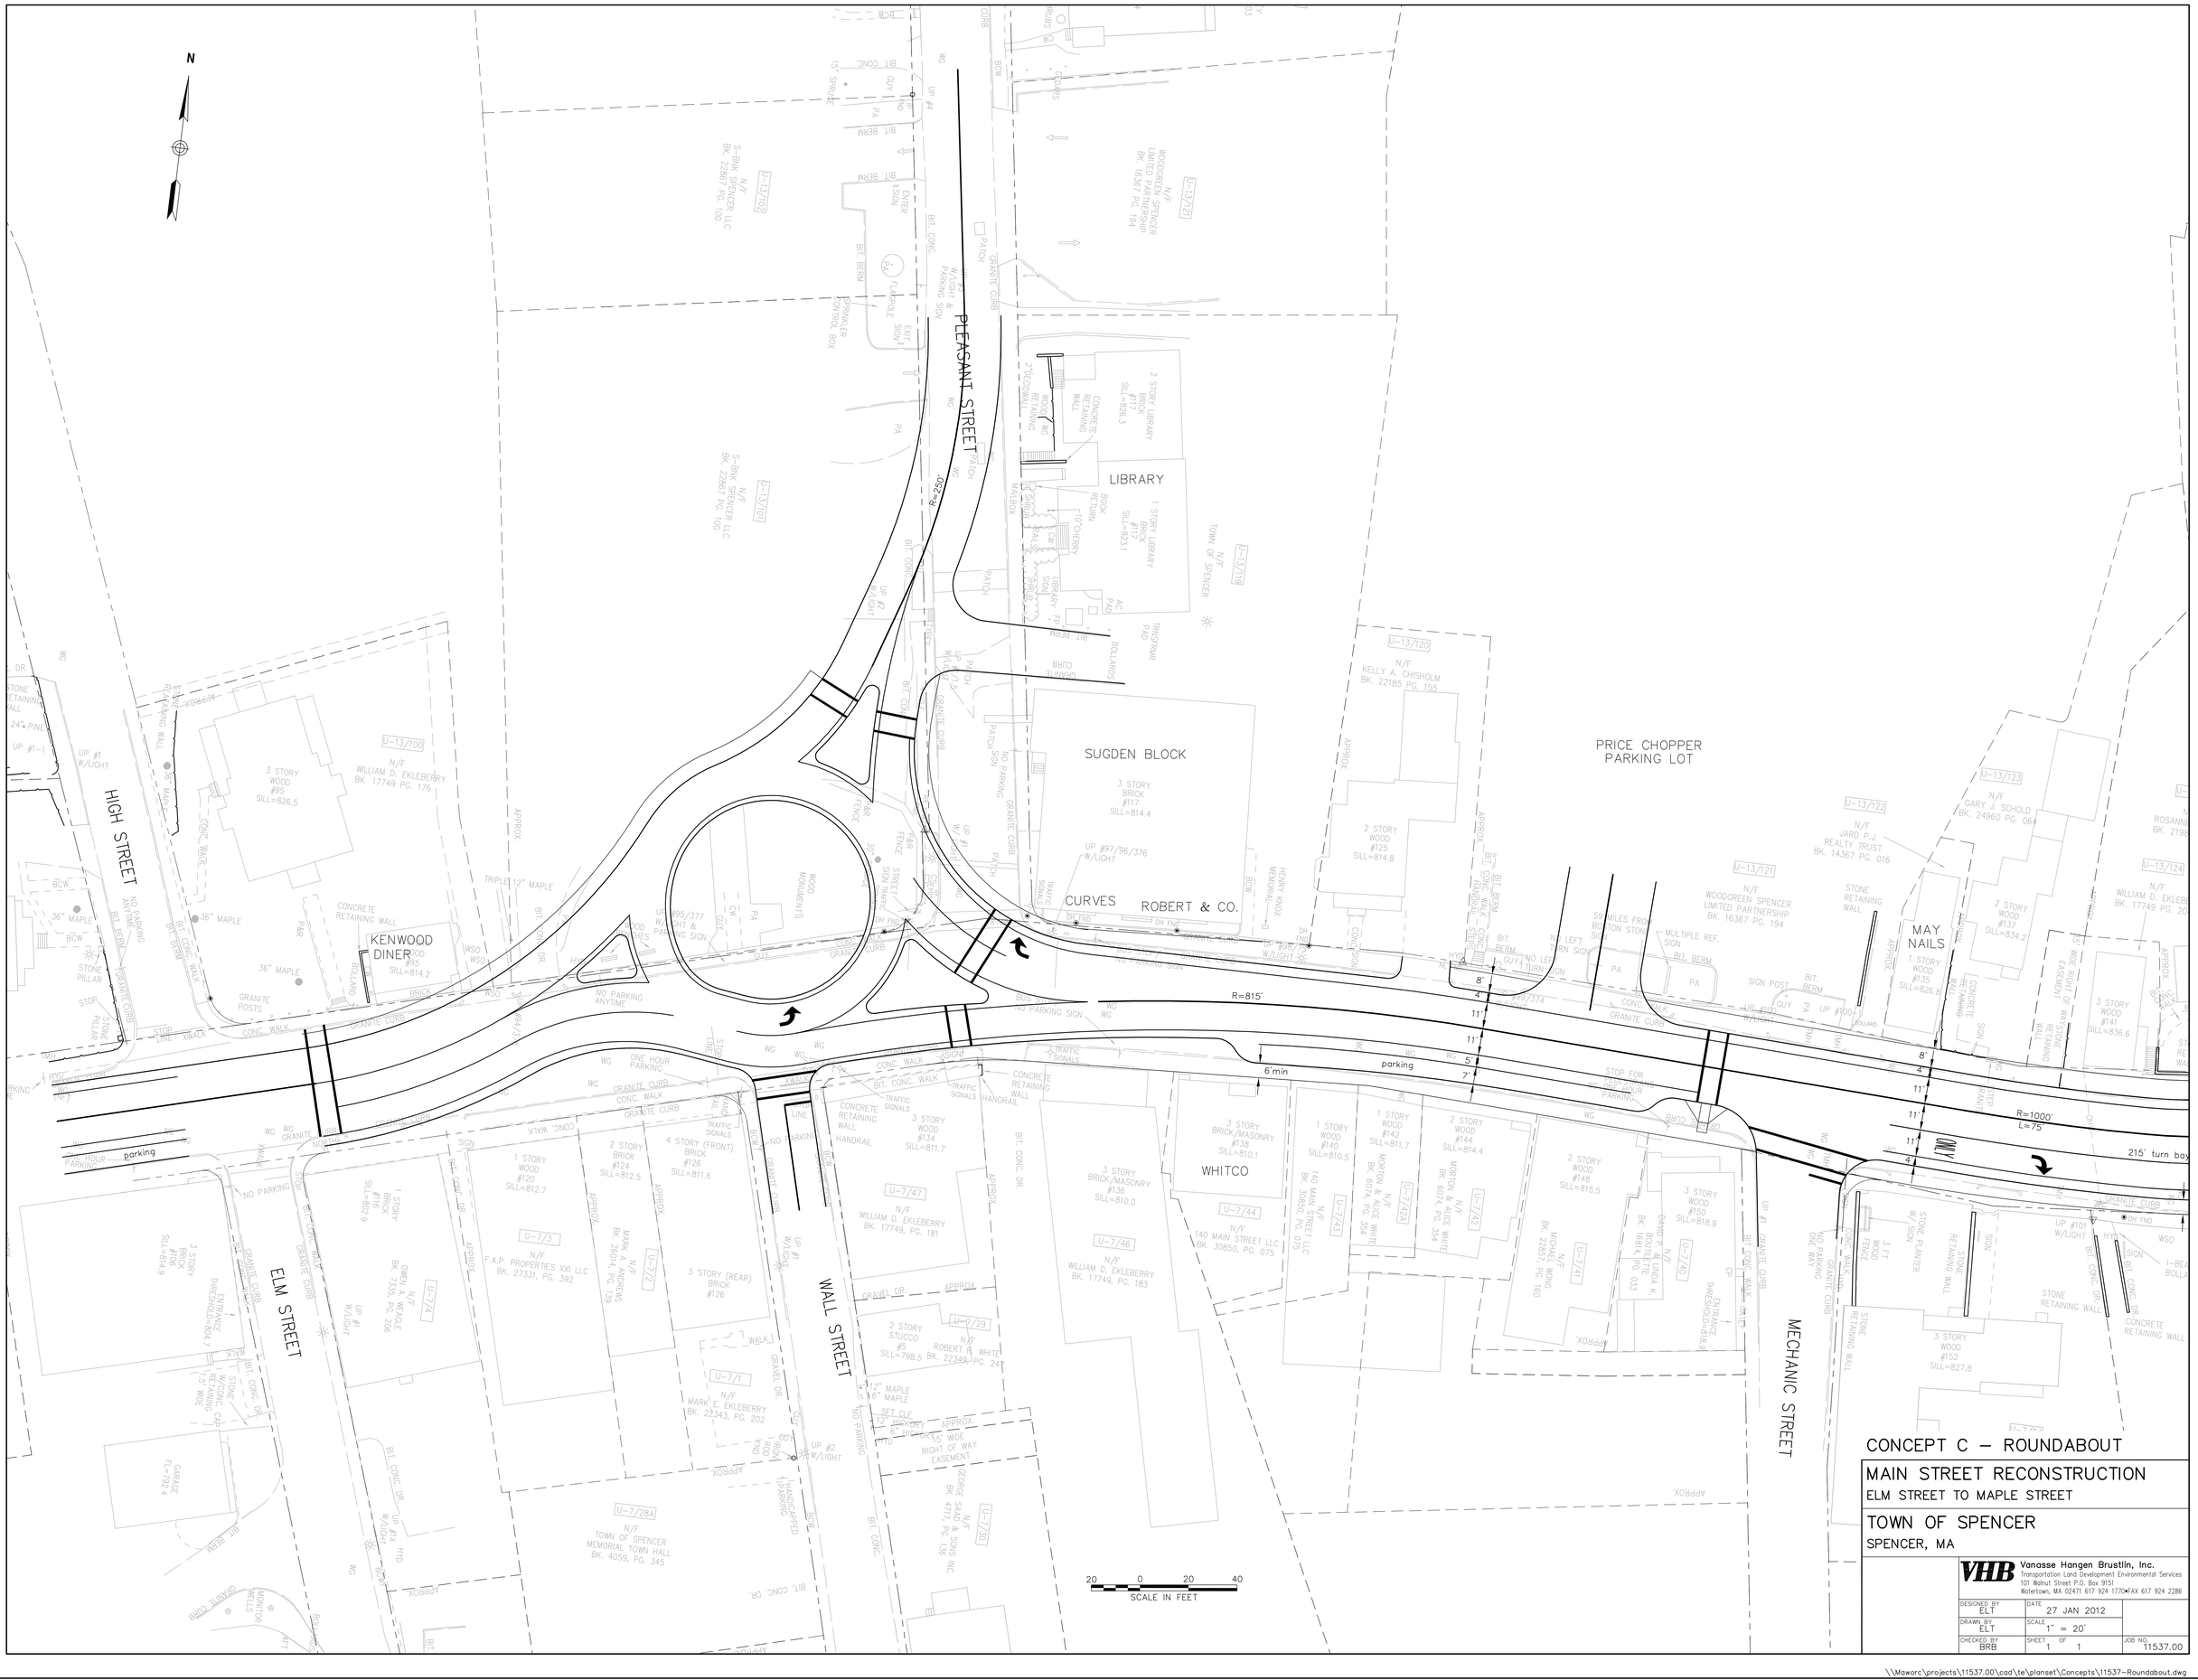

CONCEPT C – ROUNDABOUT

MAIN STREET RECONSTRUCTION

ELM STREET TO MAPLE STREET

TOWN OF SPENCER

SPENCER, MA

VHB Vanasse Hangen Brustlin, Inc.
Transportation Land Development Environmental Services
101 Walnut Street P.O. Box 9151
Watertown, MA 02471 617 924 1770 FAX 617 924 2286

DESIGNED BY ELT	DATE 27 JAN 2012		
DRAWN BY ELT	SCALE 1" = 20'		
CHECKED BY BRB	SHEET 1 OF 1	JOB NO. 11537.00	

\\Maworc\projects\11537.00\cad\te\planset\Concepts\11537-Roundabout.dwg